DO NOT SCALE

IF IN DOUBT – ASK

DRG. No.

SHEET OF

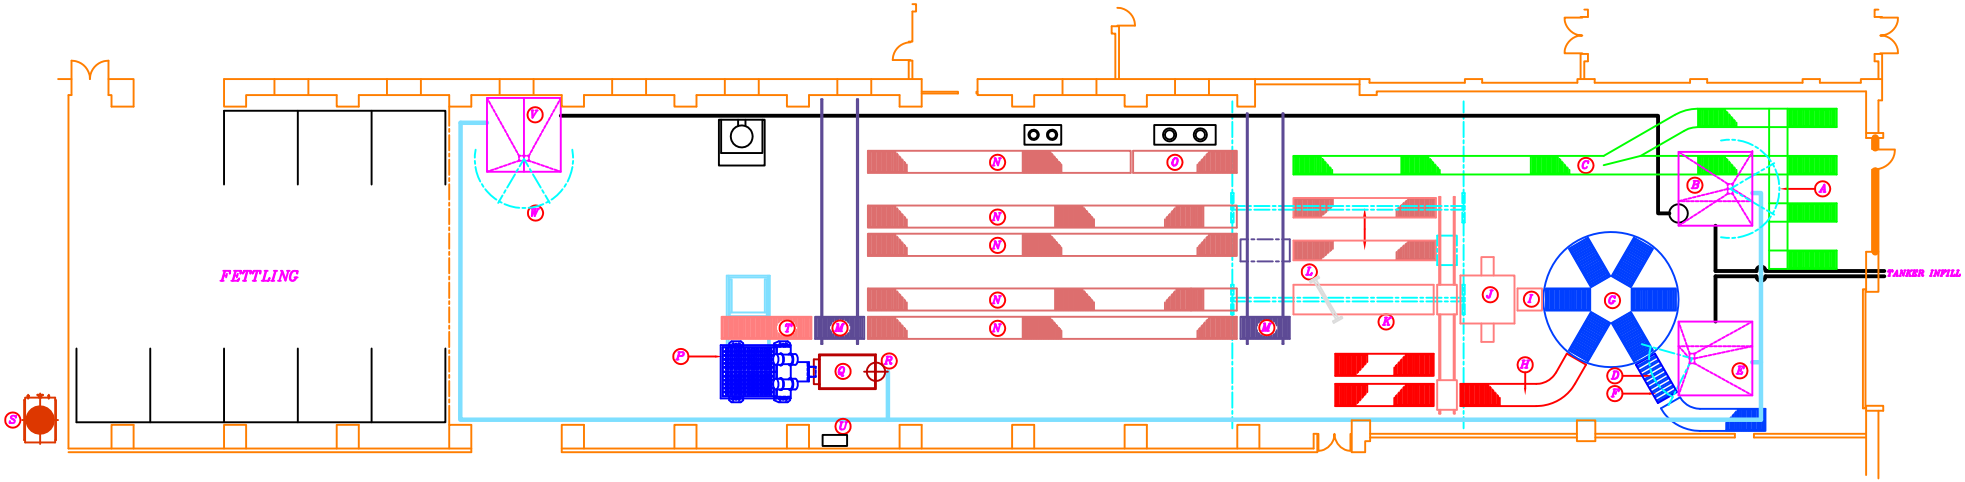

ITEM No.	DESCRIPTION	MATL.	QTY.

FOUNDRY MACHINERY AND SPARES LTD

UNIT H
FRYERS CLOSE,
BLOXWICH, WALSALL,
WEST MIDLANDS.
WS3 2XQ

TEL: (01922) 493603
FAX: (01922) 713729

TITLE: PRELIMINARY FOUNDRY LAYOUT

CLIENT

DRAWN	
DATE	
CHECKED	
SCALE	1:76

DRAWING No. 061206 /3

REV.

SHEET OF

© THIS DRAWING IS THE PROPERTY OF FOUNDRY MACHINERY AND SPARES LTD & MUST NOT BE REPRODUCED OR DISCLOSED TO ANY THIRD PARTY WITHOUT WRITTEN PERMISSION.

REV.	MODIFICATION	DATE